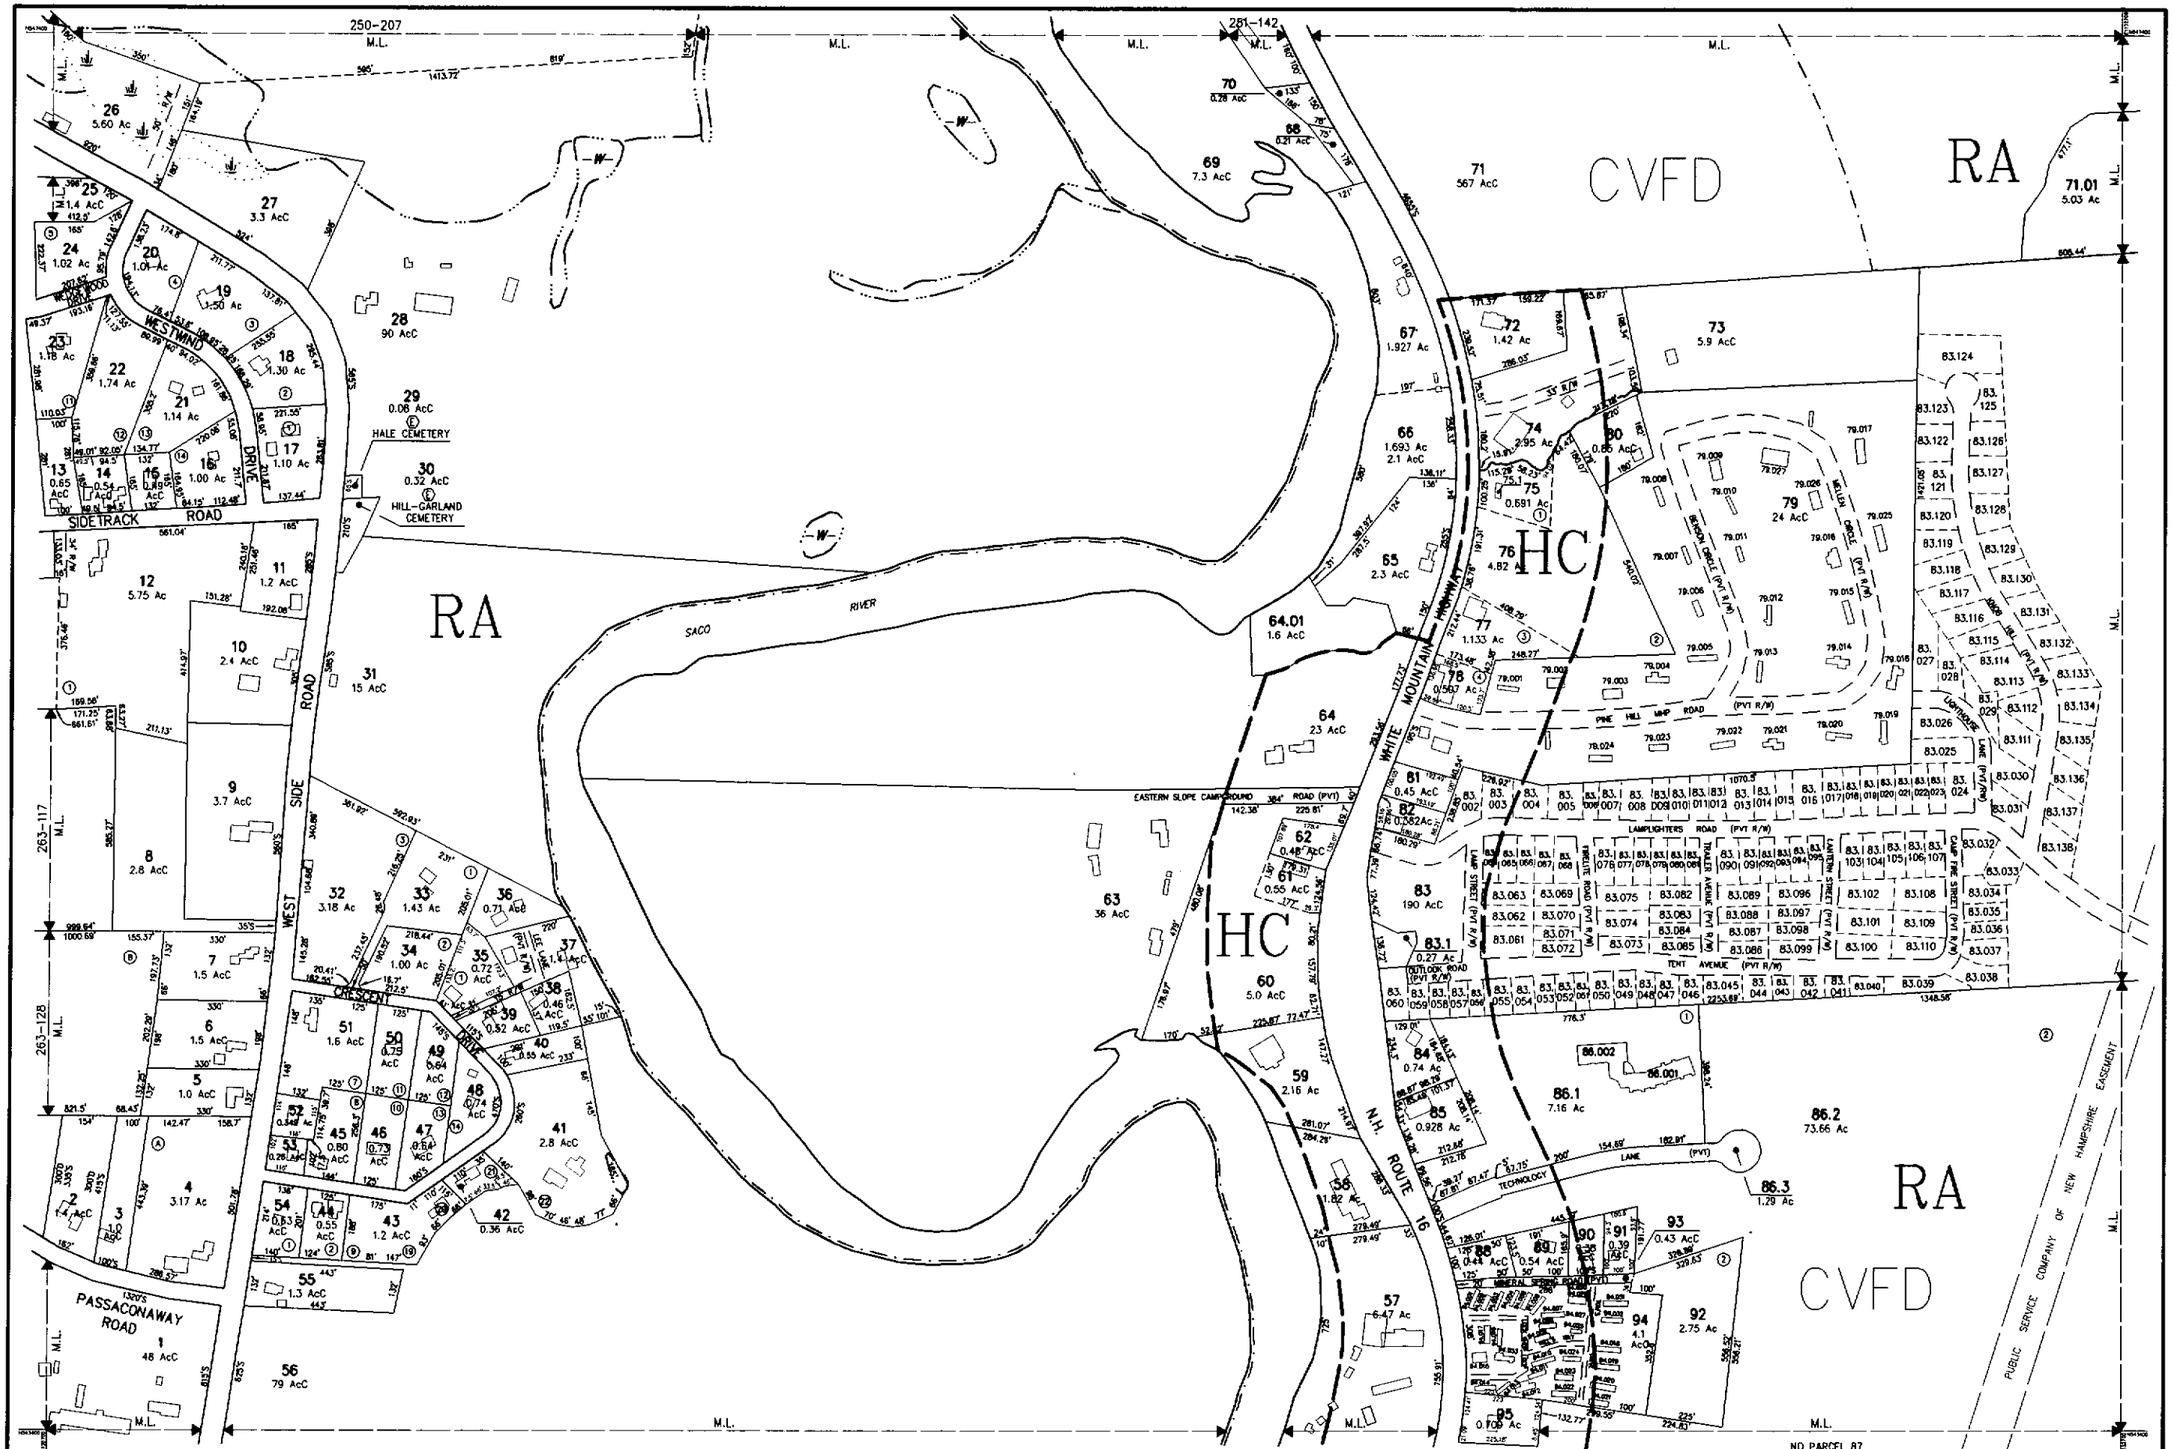


THIS MAP IS FOR ASSESSMENT PURPOSES. IT IS NOT VALID FOR LEGAL DESCRIPTION OR CONVEYANCE.

THE HORIZONTAL DATUM IS THE NEW HAMPSHIRE STATE PLANE COORDINATE SYSTEM, NAD 83.

PHOTOGRAPHY DATE: APRIL 26, 1998

COMPLETION DATE: DECEMBER 31, 1998

PRODUCED IN 1998 BY
CARTOGRAPHIC ASSOC. INC.
PROFESSIONAL CONSULTANTS
MUNICIPAL MAPPING – GIS – PUBLIC WORKS INFORMATION MANAGEMENT
11 PLEASANT STREET, LITTLETON, NEW HAMPSHIRE 03561
(603)444-6768 – 1(800)322-4540 – FAX (603)444-1368 – WWW.CAI-INFO.COM

LEGEND

| | | | |
|---|---|---|---|
| AREA SURVEYED | Ac | EXEMPT PROPERTY | Ⓔ |
| AREA CALCULATED | AcC | SUBDIVISION LOT NO. | ② |
| RECORD DIMENSION | 100' | BUILDING | |
| SCALED DIMENSION | 100'S | RIGHT OF WAY/ACCESS | |
| MATCH LINE | M.L. | COMMON OWNERSHIP | OR |
| WATER | | WETLANDS | |

SCALE 1" = 200'

FEET: 100 0 200 400 600

METERS: 50 0 50 100 150

REVISED TO : APRIL 1, 2010

PROPERTY MAPS

# CONWAY

NEW HAMPSHIRE

INDEX DIAGRAM

| | | |
|---|---|---|
| 250 | 251 | 252 |
| 263 | | 261 |
| 264 | 265 | 266 |

MAP NO. 262